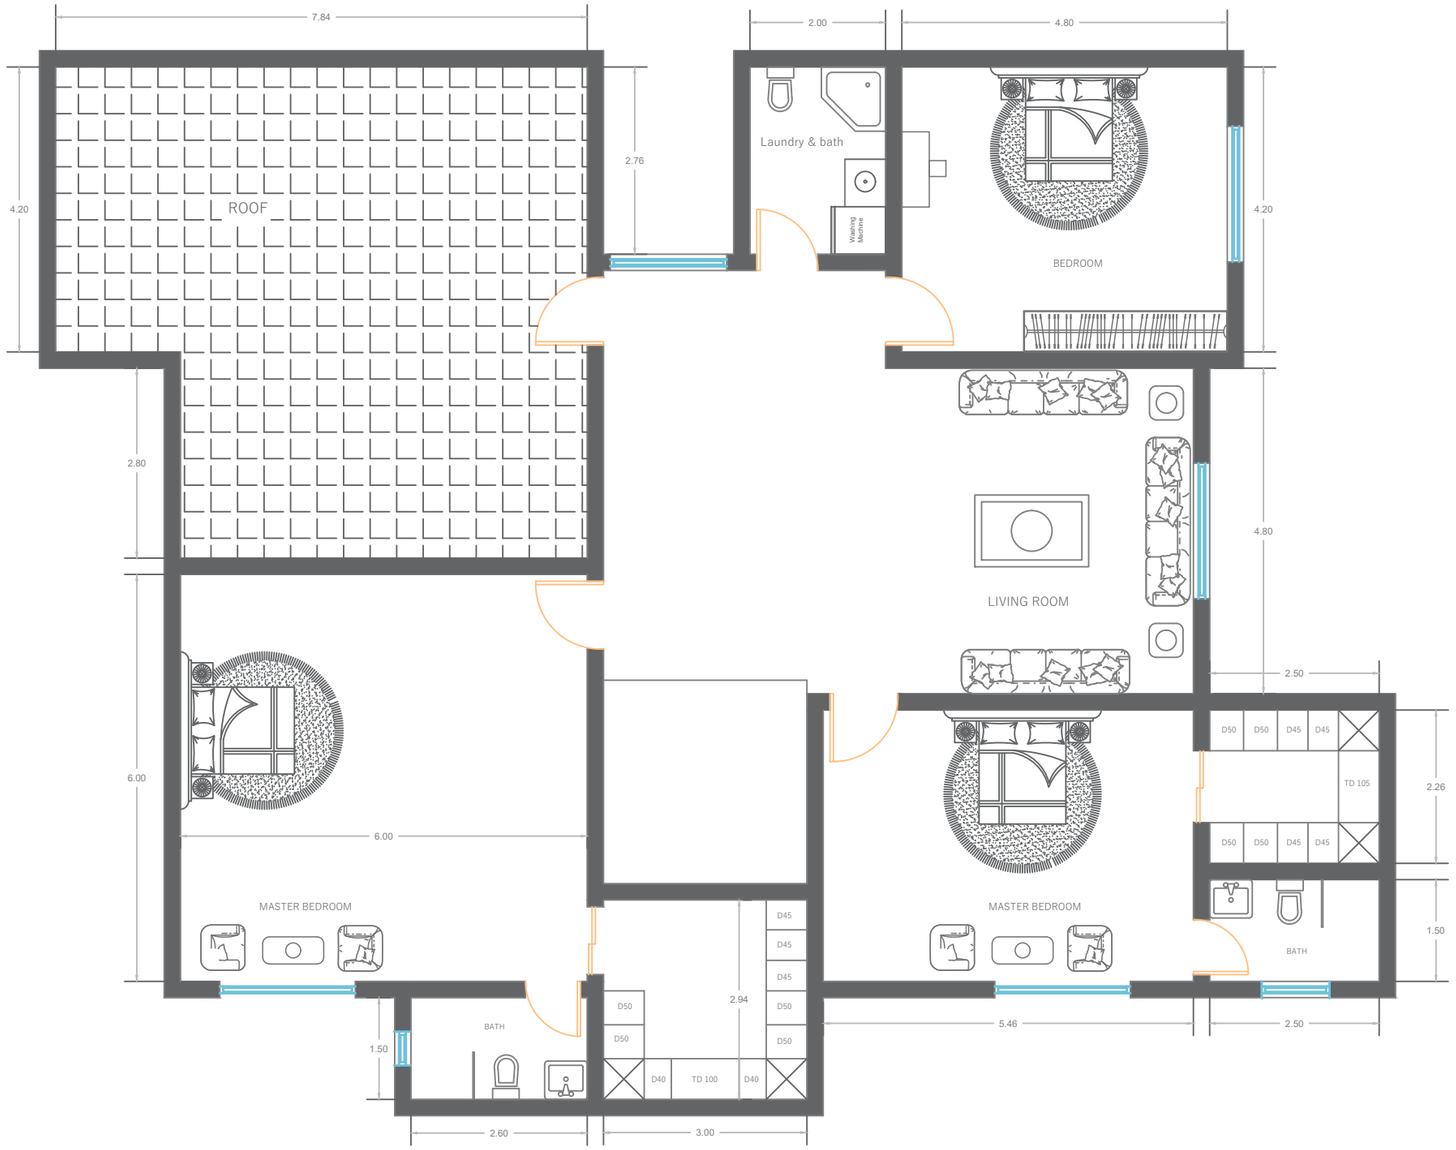

GENERAL NOTES:

DOOR

Window

LIGht

STACK NUMBER

	DATE	MODIFICATIONS

REVISION HISTORY

	DATE	PURPOSE OF ISSUE

ISSUANCE HISTORY

client :

Designe:

AMAL KARBALA COMPANY
KARBALA / IRAQ

Ph: +9647728000910 Email: hussssen@yahoo.com

Project:

Commercial Building

Sheet name:

400 M^2

Designed by	Eng.HUssein Al-Jazaury	Date: 2025/02/10
Approved by		Scale: AS SHOWN
Drawn by	Eng.Mahdi Al-Moussawi Eng.Zainab Amer	Drawing-No. F-ELC-lighting-002

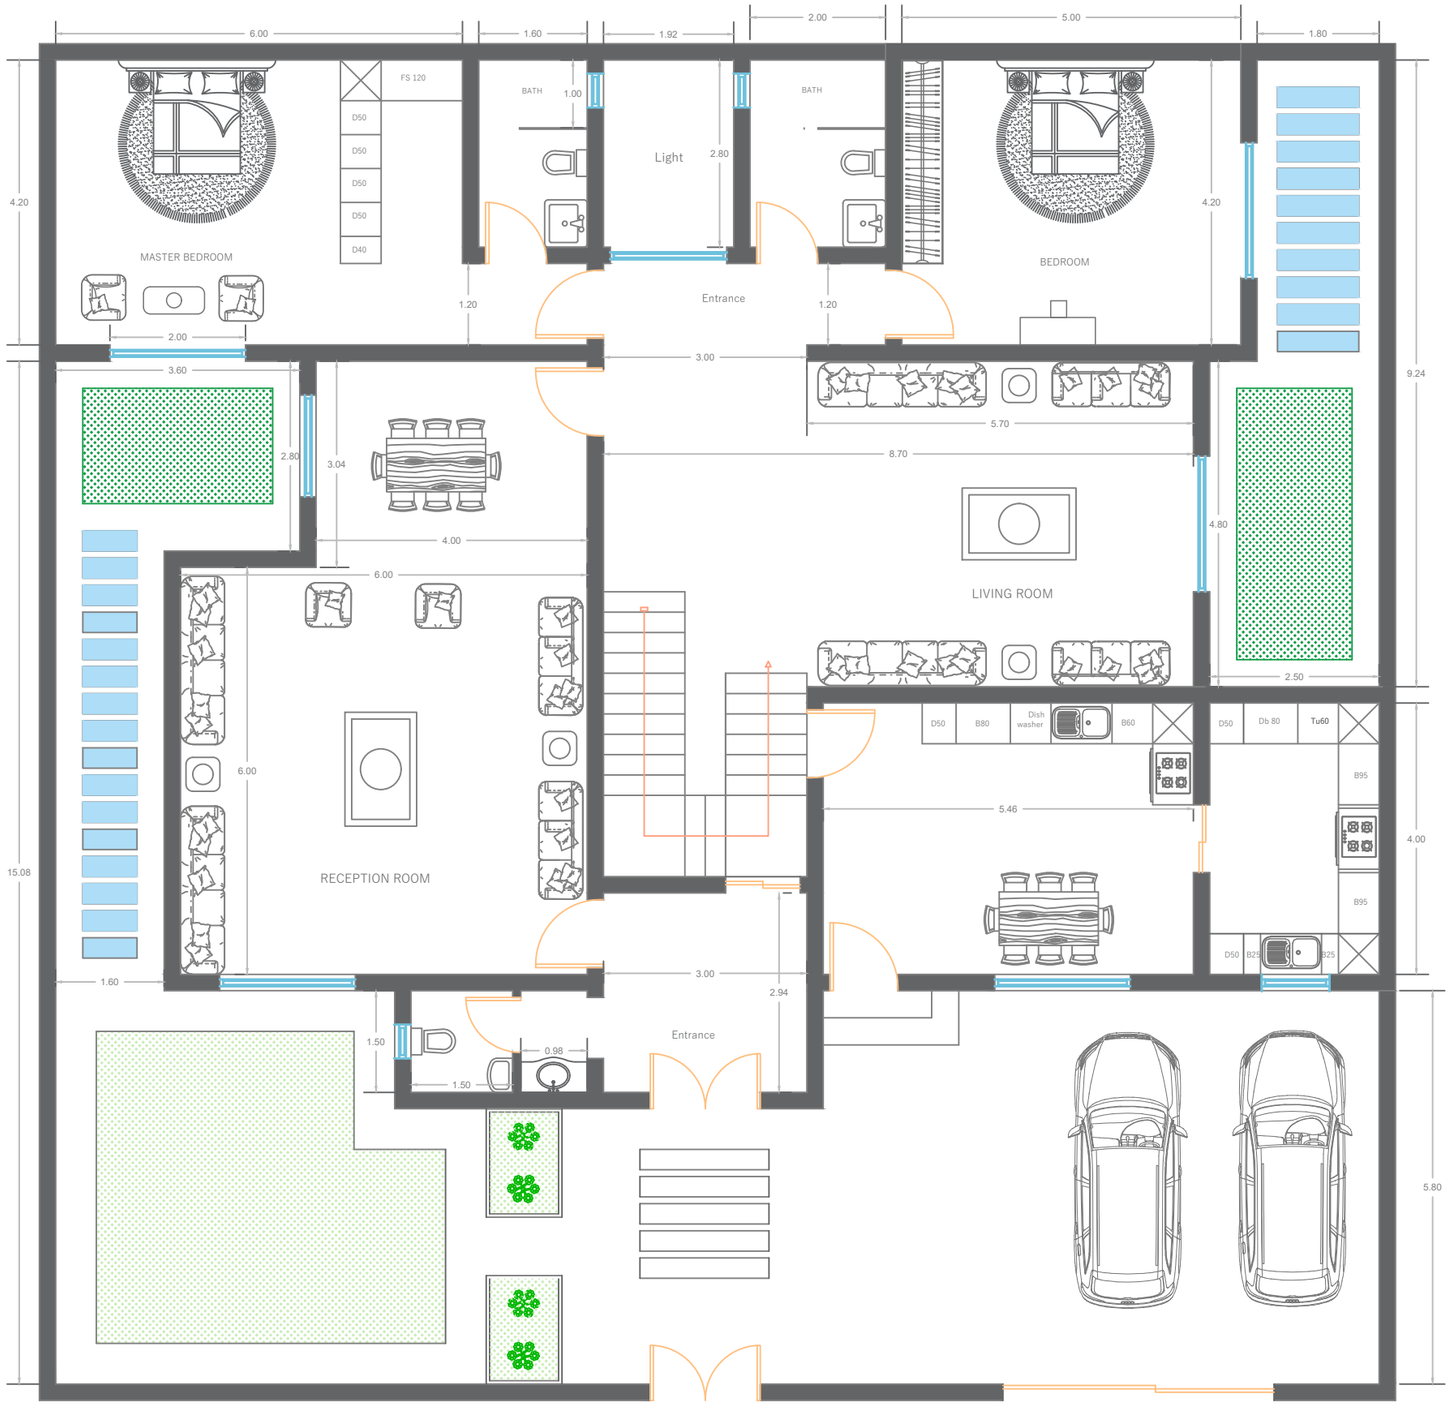

GENERAL NOTES:

DOOR

Window

LIGht

STACK NUMBER

	DATE	MODIFICATIONS

REVISION HISTORY

	DATE	PURPOSE OF ISSUE

ISSUANCE HISTORY

client :

Designe:

AMAL KARBALA COMPANY
KARBALA / IRAQ

Ptc: +9647728000910 Email: hussssen@yahoo.com

Project:

Commercial Building

Sheet name:

400 M^2

Designed by	Eng.HUssein Al-Jazaury	Date: 2025/02/10
Approved by		Scale: AS SHOWN
Drawn by	Eng.Mahdi Al-Moussawi Eng.Zainab Amer	Drawing-No. F-ELC-lighting-002